



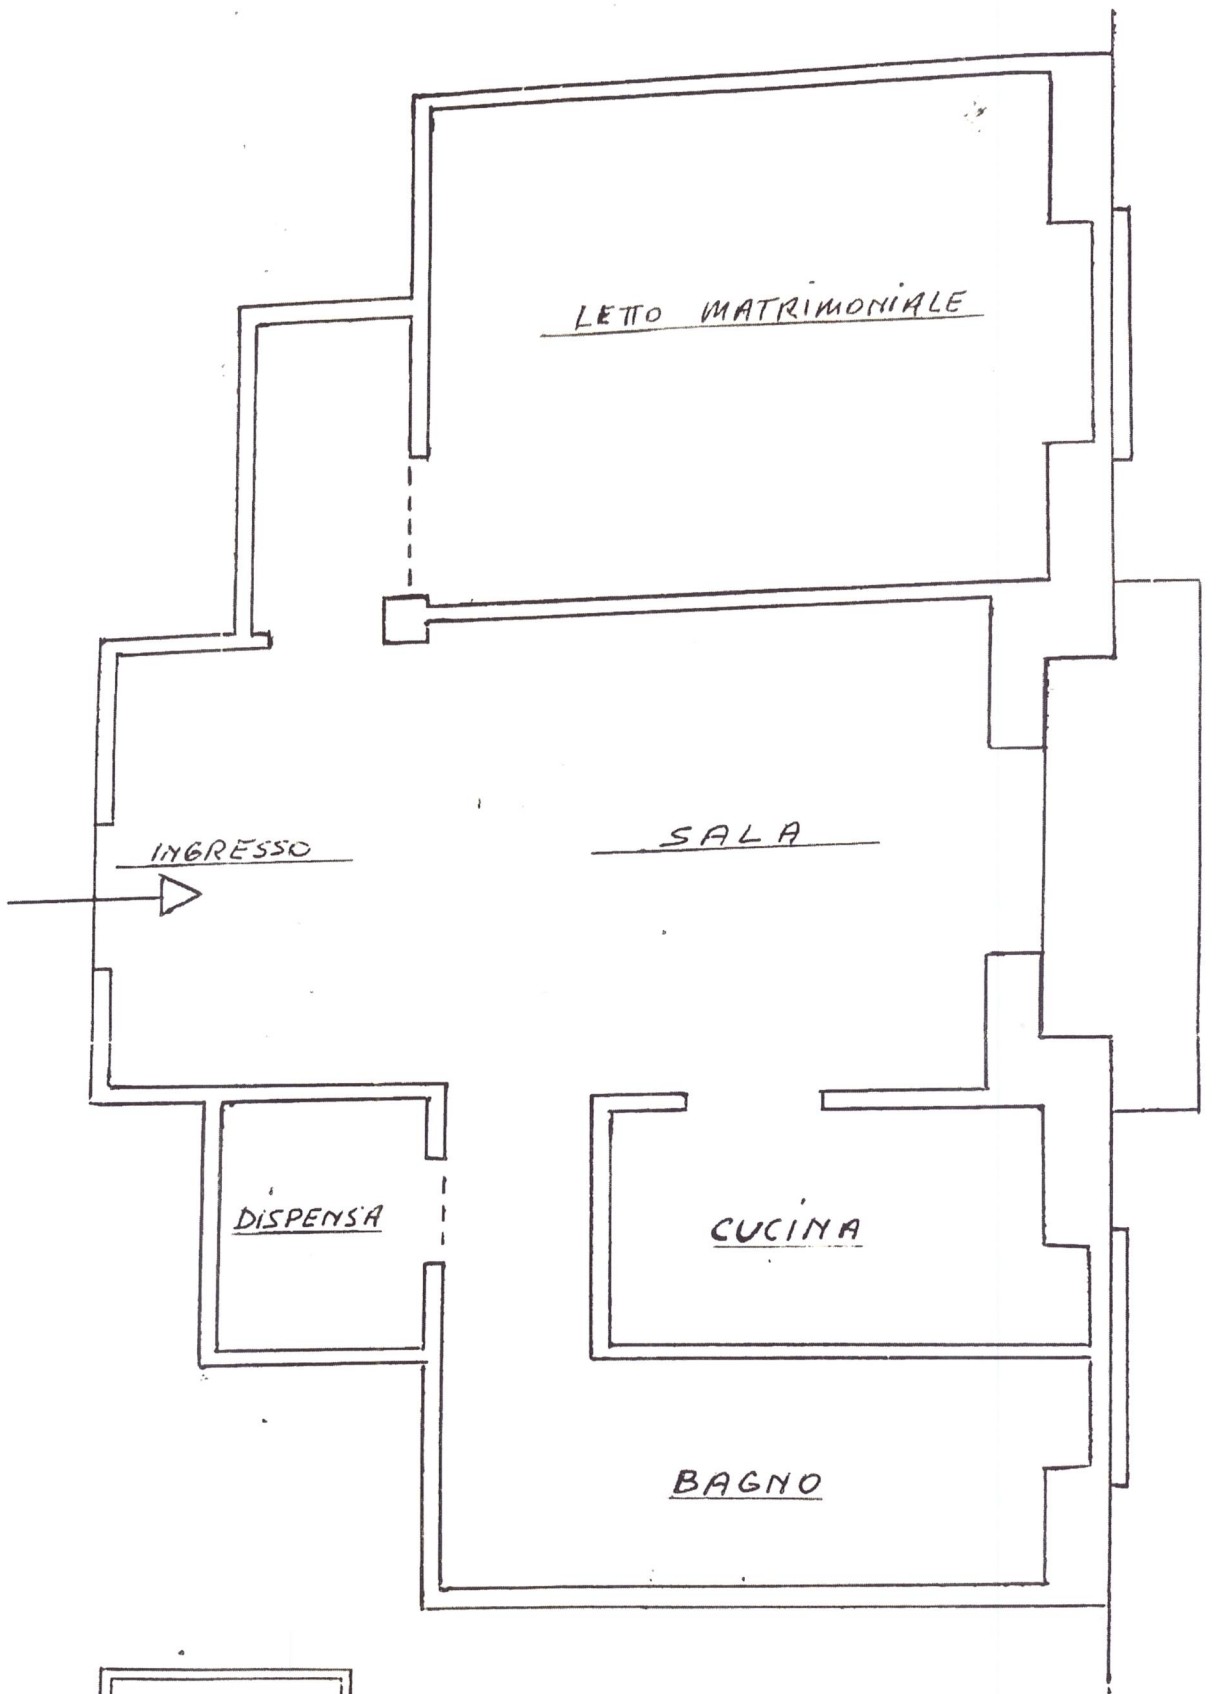

NORD

SUD

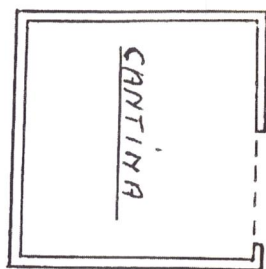

SCALA 1:50